



PROJECT: PROPOSED 08(EIGHT) STORIED RESIDENTIAL BUILDING.

Plot No.:4295, Road No.:05, Block:M, Bashundhara R/A,

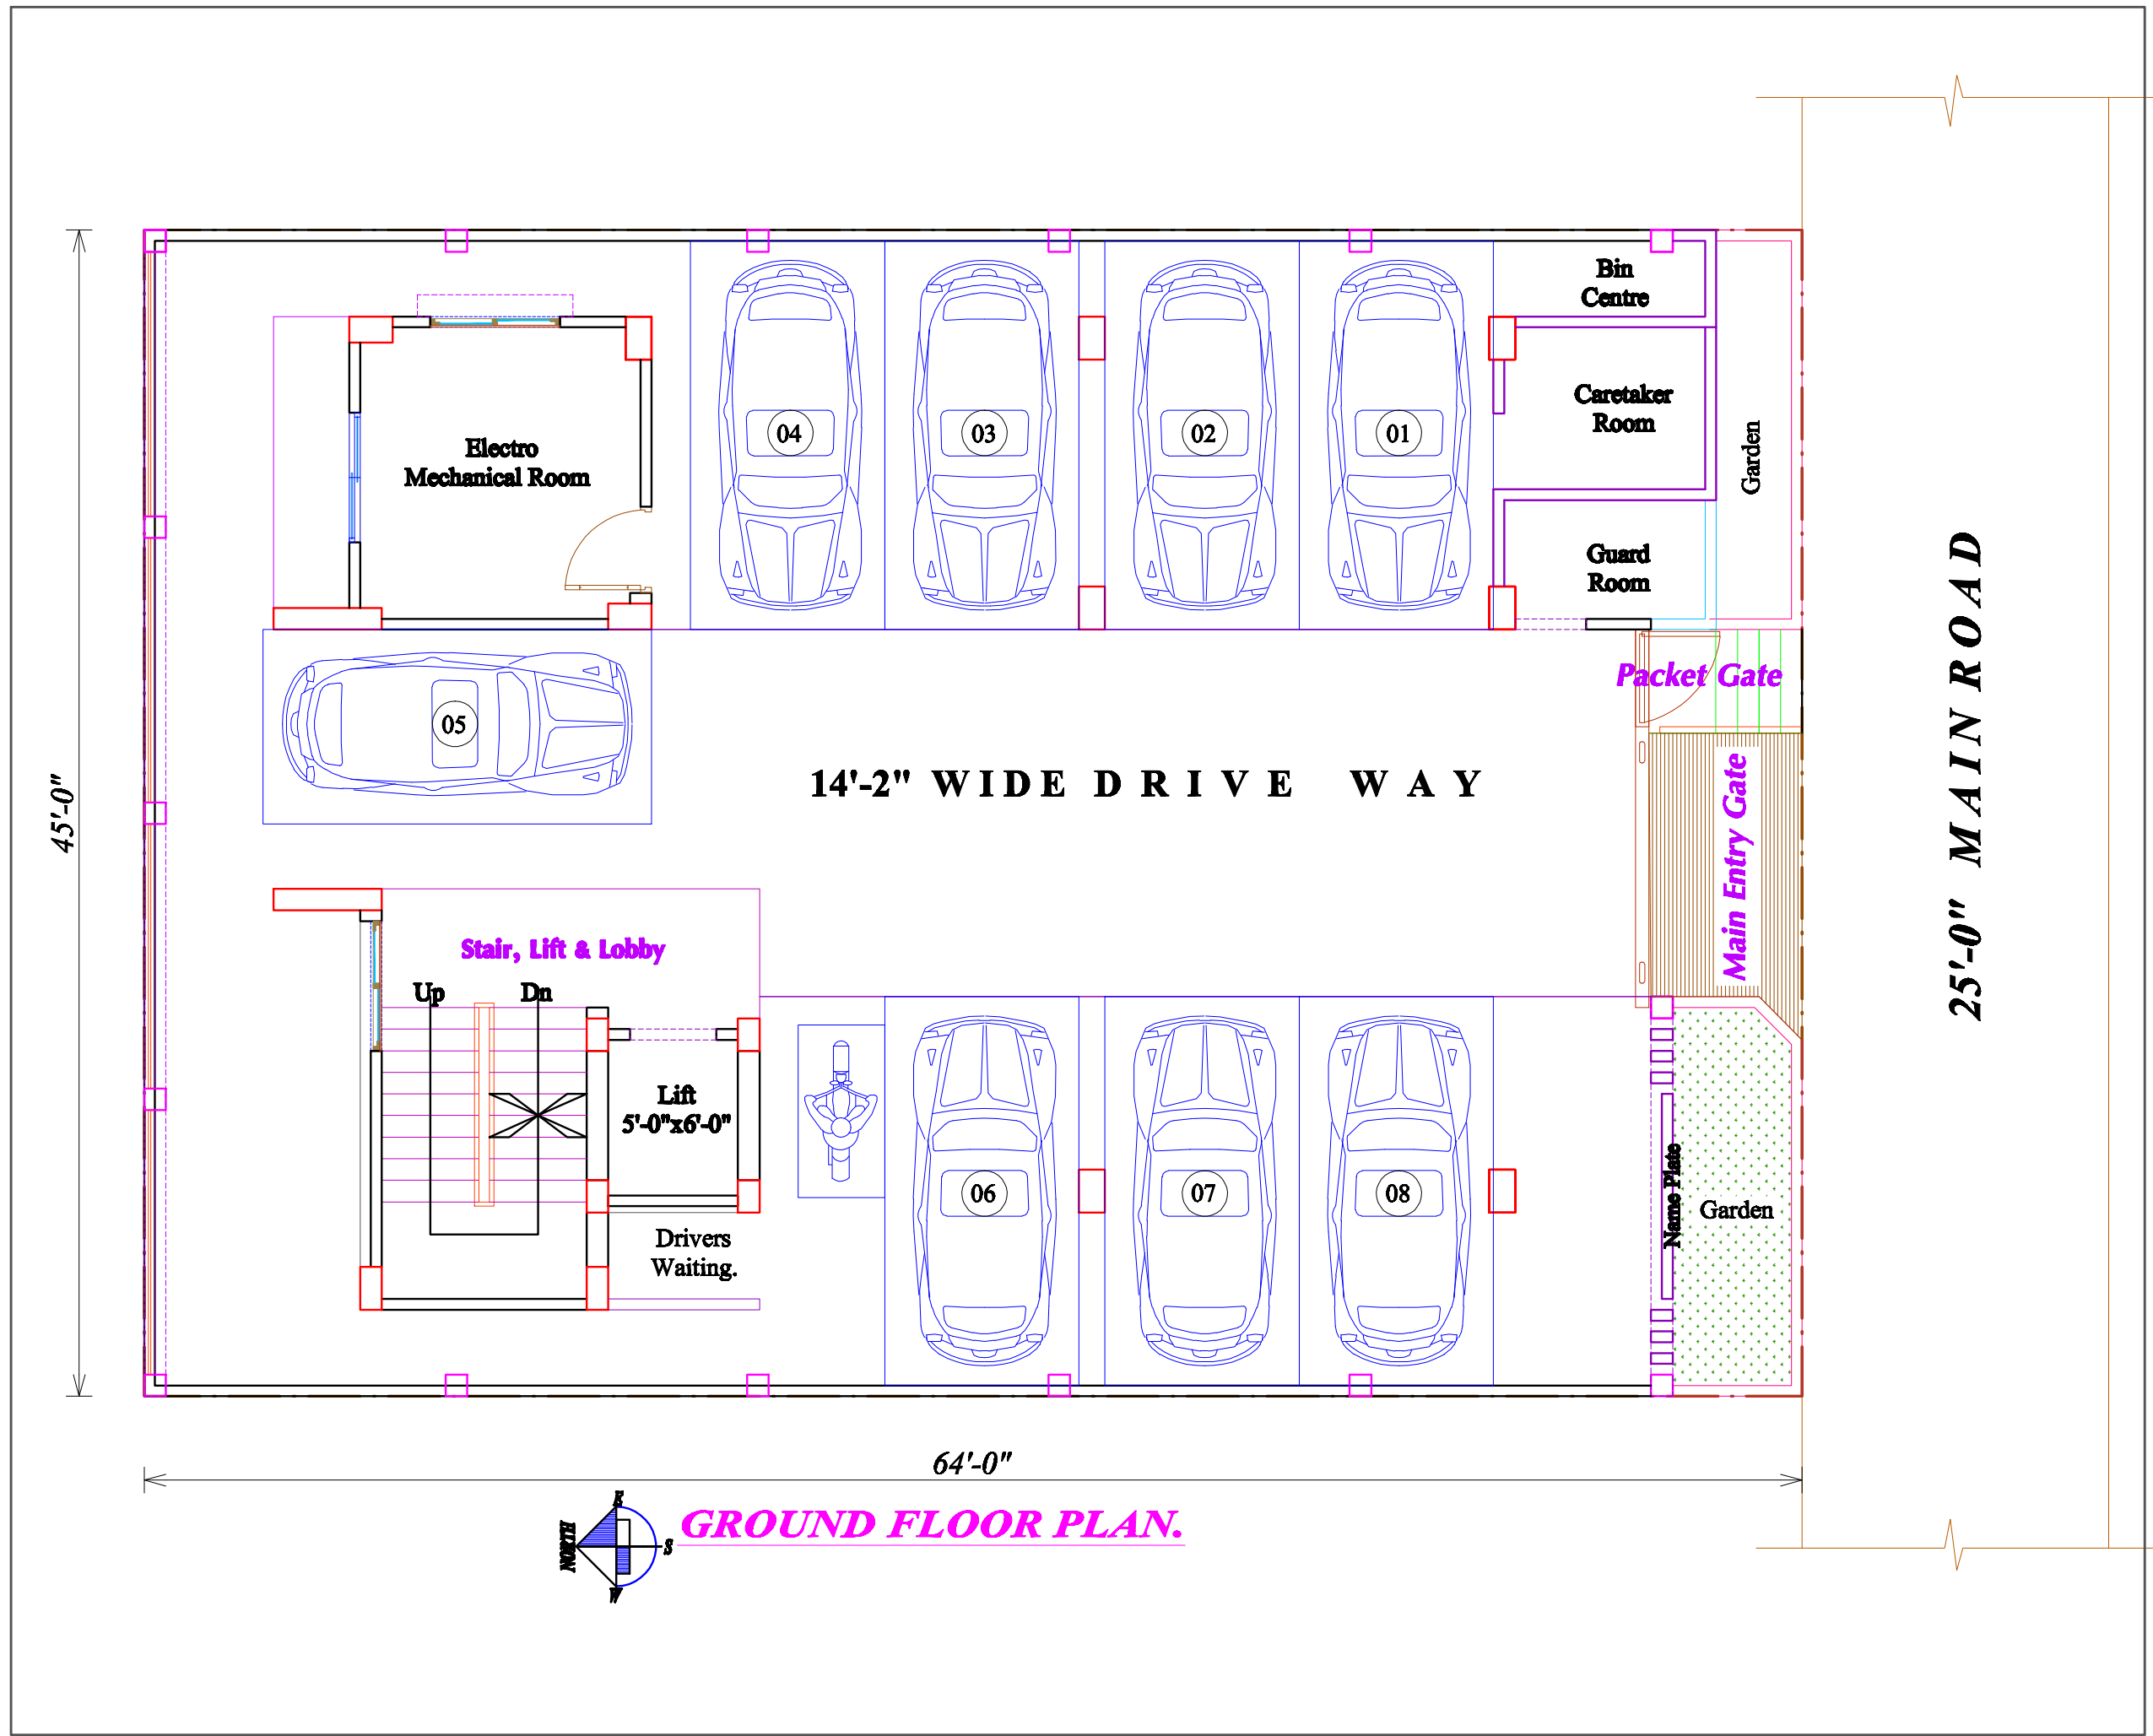



Project	
Proposed 08(Eight) Storied Residential Building.	
Location	
Plot No.:4295, Road No.:05, Block:M, Bashundhara R/A,	
Owner's Name	
Muhammad Mamunur Rashid Gong	
Architect Name	
HOSNE ARA MONZOOR B. ARCH, MIAB, M-074 IAB Registration No. M-074	
Structural Engr. Name	
Engr. Md. Shah Jahan B.Sc.Engg.(Civil),M.Sc.Engg.(Structure) FIEB(Life,F-3234),Member(NEAB)	
Drawing Title	
Drawn by	Sheet no
Arch. Mily	AD-01

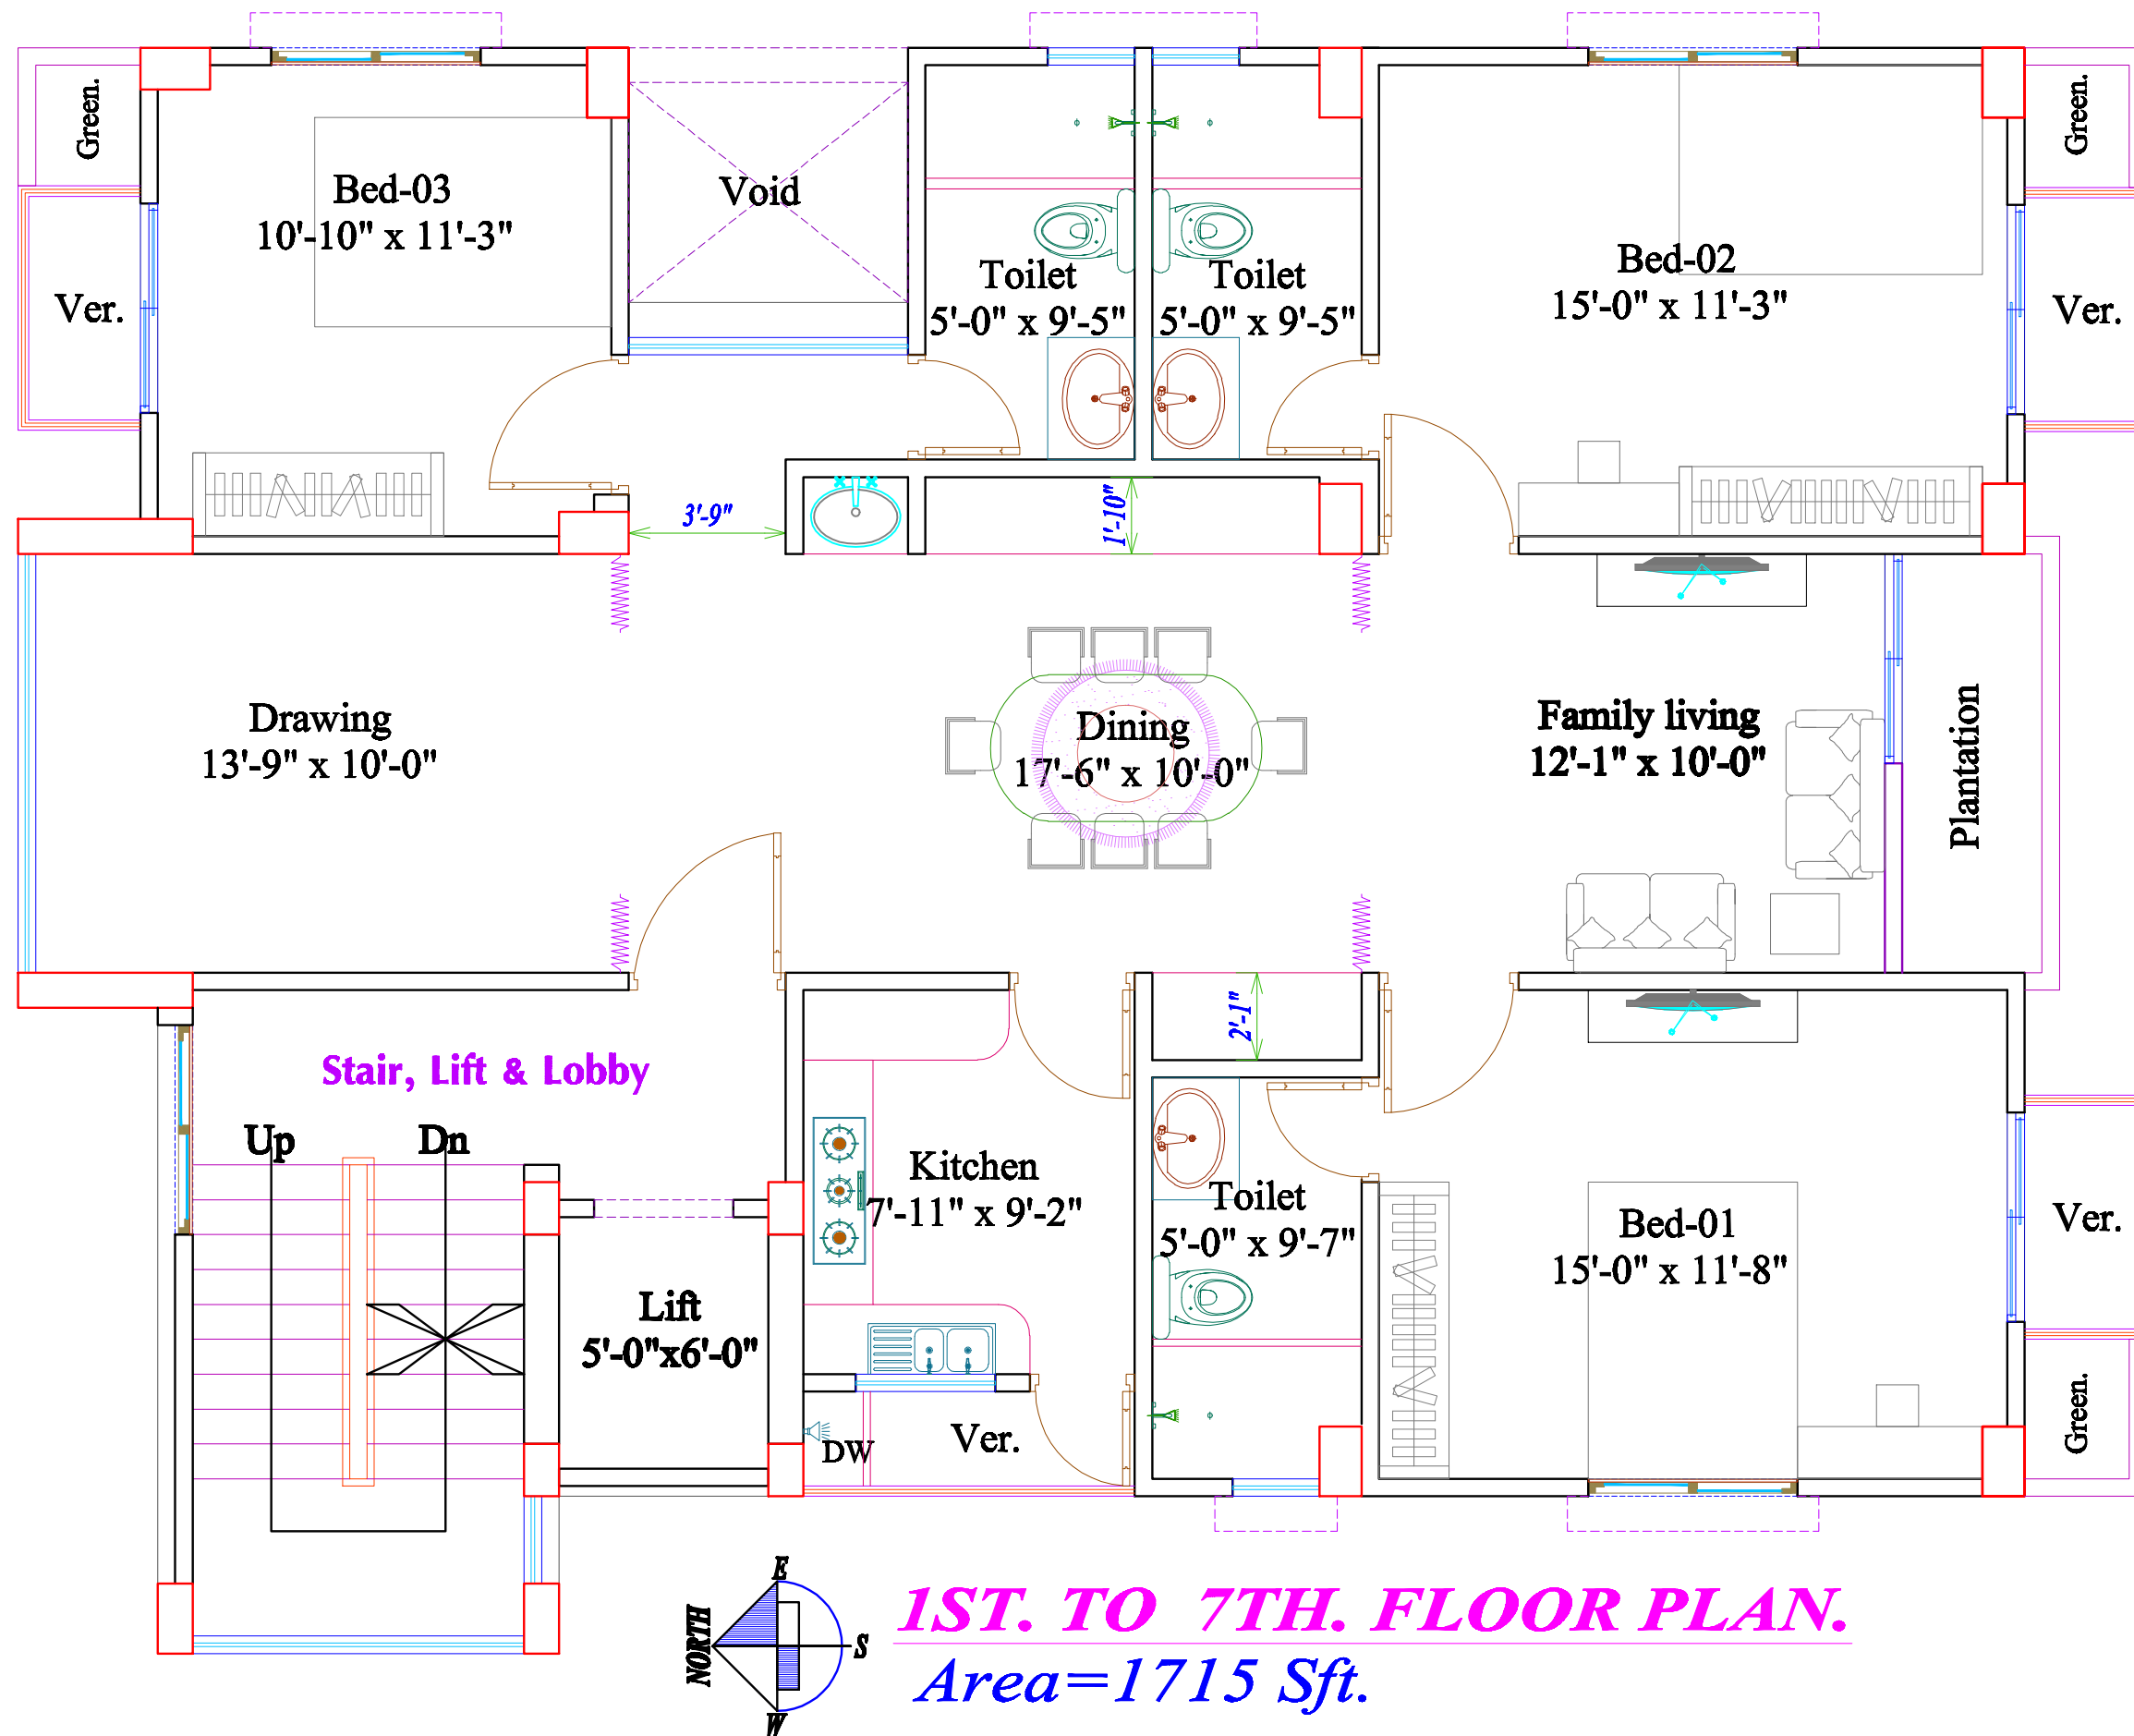

1ST. TO 7TH. FLOOR PLAN.
Area=1715 Sft.

Project	
Proposed 08(Eight) Storied Residential Building.	
Location	
Plot No.:4295, Road No.:05, Block:M, Bashundhara R/A,	
Owner's Name	
Muhammad Mamunur Rashid Gong	
Architect Name	
HOSNE ARA MONZOOR B. ARCH, MIAB, M-074 IAB Registration No. M-074	
Structural Engr. Name	
Engr. Md. Shah Jahan B.Sc.Engg.(Civil),M.Sc.Engg.(Structure) FIEB(Life,F-3234),Member(NEAB)	
Drawing Title	
Drawn by	Sheet no
Arch. Mily	AD-02