



# **PROJECT: PROPOSED 08(EIGHT) STORIED A2 TYPE RESIDENTIAL BUILDING.**

**Plot No. : 3590 & 3591, Road No. : 74, Block : L, Bashundhara R/A, Dhaka.**

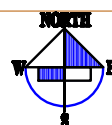

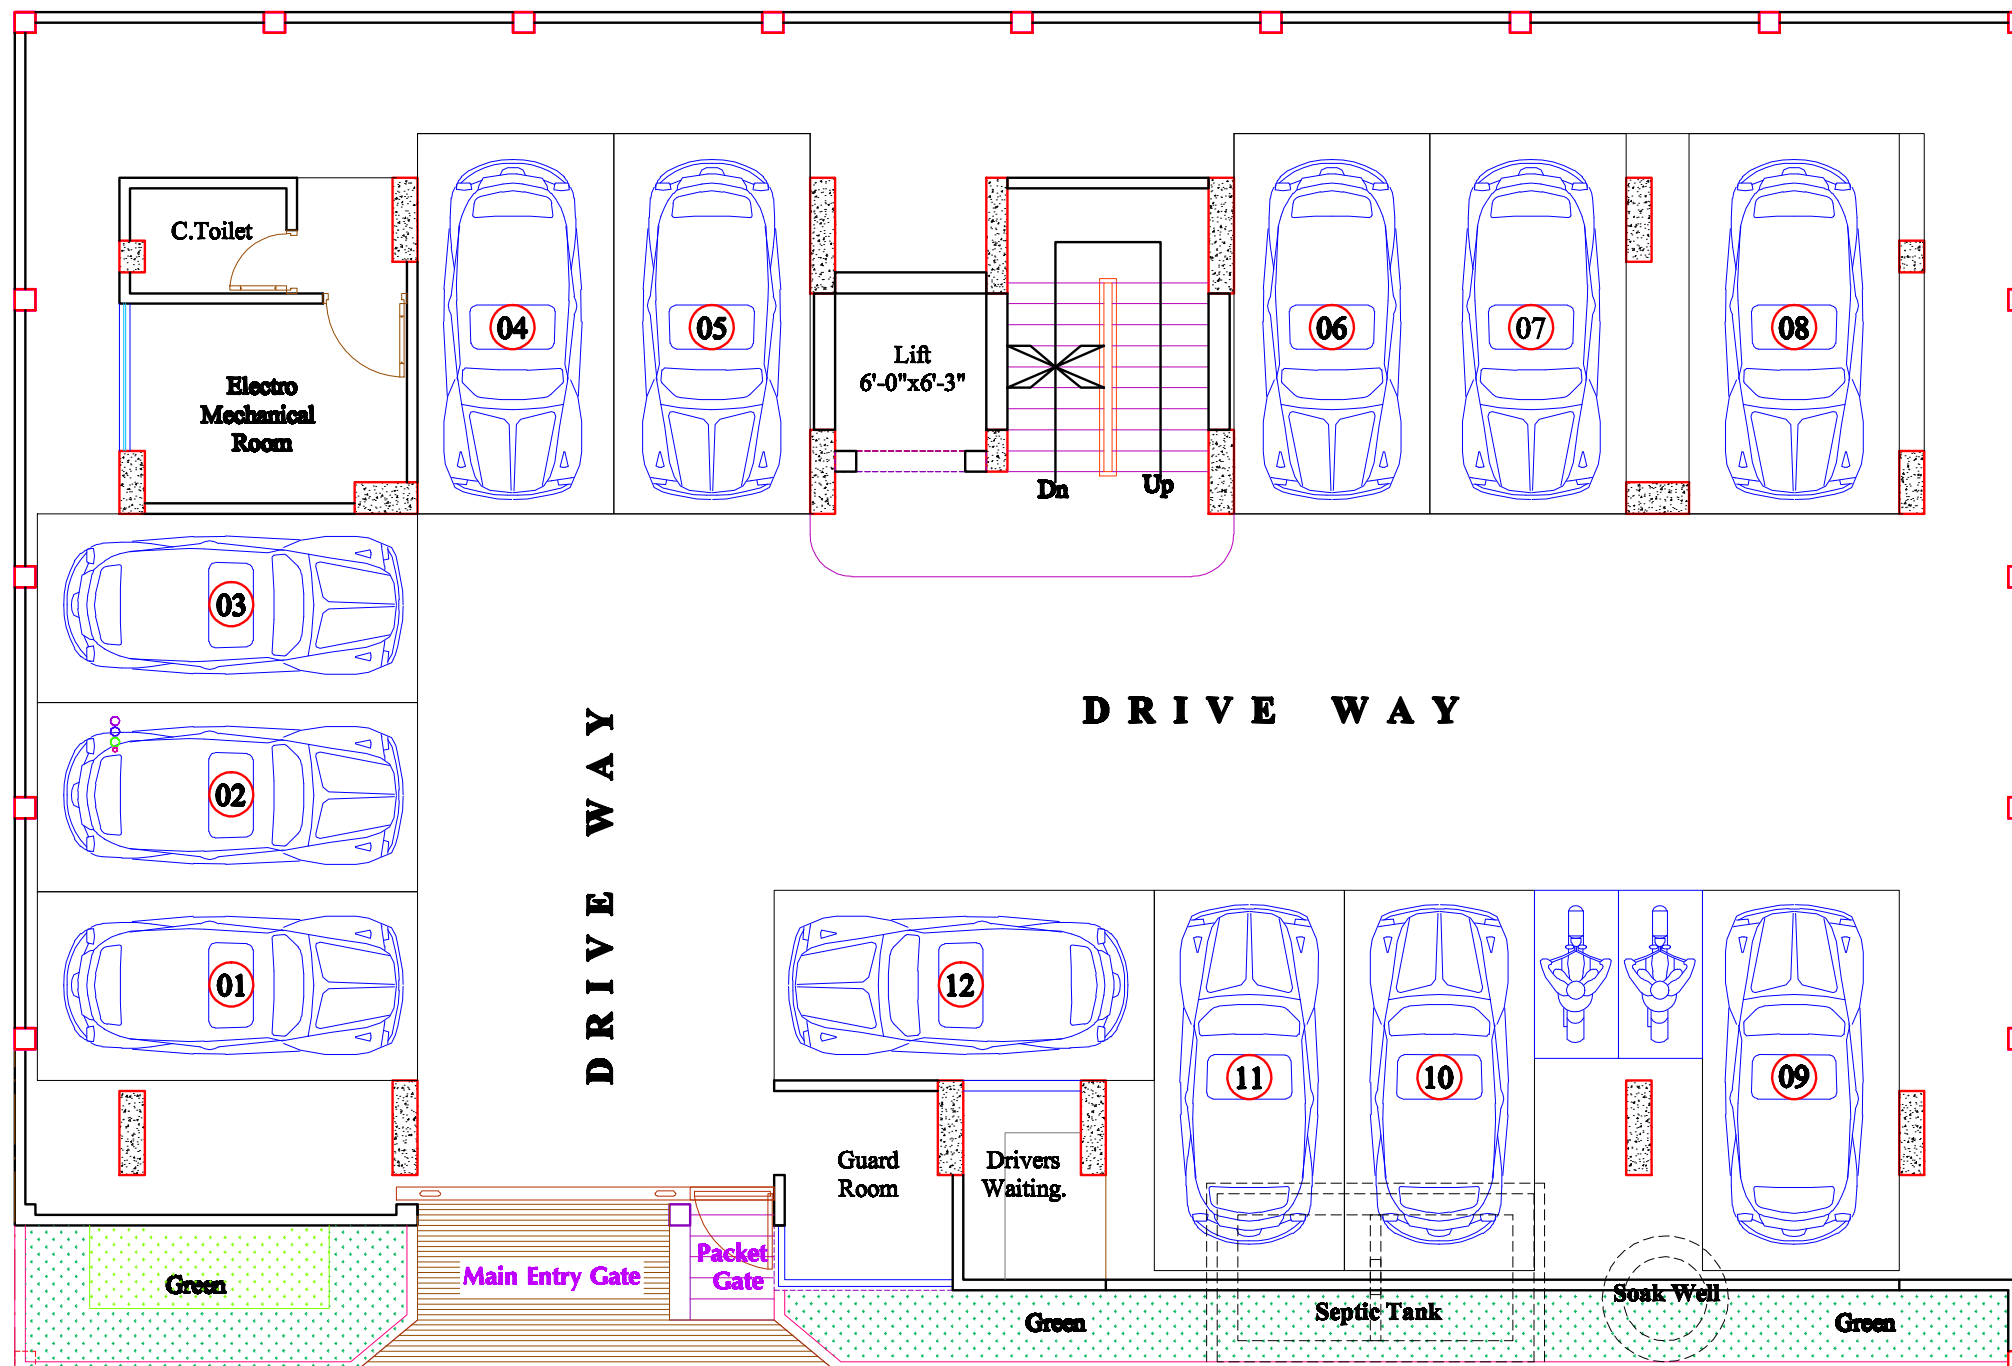

**GROUND FLOOR PLAN.**

**Project**

**Proposed 08 (Eight) Storied  
A2 Type Residential Building.**

**Location**

Plot No. : 3590 & 3591,  
Road No. : 74, Block : L,  
Bashundhara R/A, Dhaka.

**Owner's Name**

Md. Abdul Halim Gong

**Structural Engr. Name**

**Engr. Md. Shah Jahan**  
B.Sc.Engg.(Civil),M.Sc.Engg.(Structure)  
FIEB(Life,F-03234),Member(NEAB)

**Architect Name**

**AR. SHADIA SHAHEED**

B. Arch(BUET), MIAB,  
IAB Membership No. S-188  
RAJUK Registration No. S-188



**Drawn By**

Arch. Mily

**Sheet No**

**AD-01**



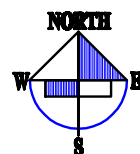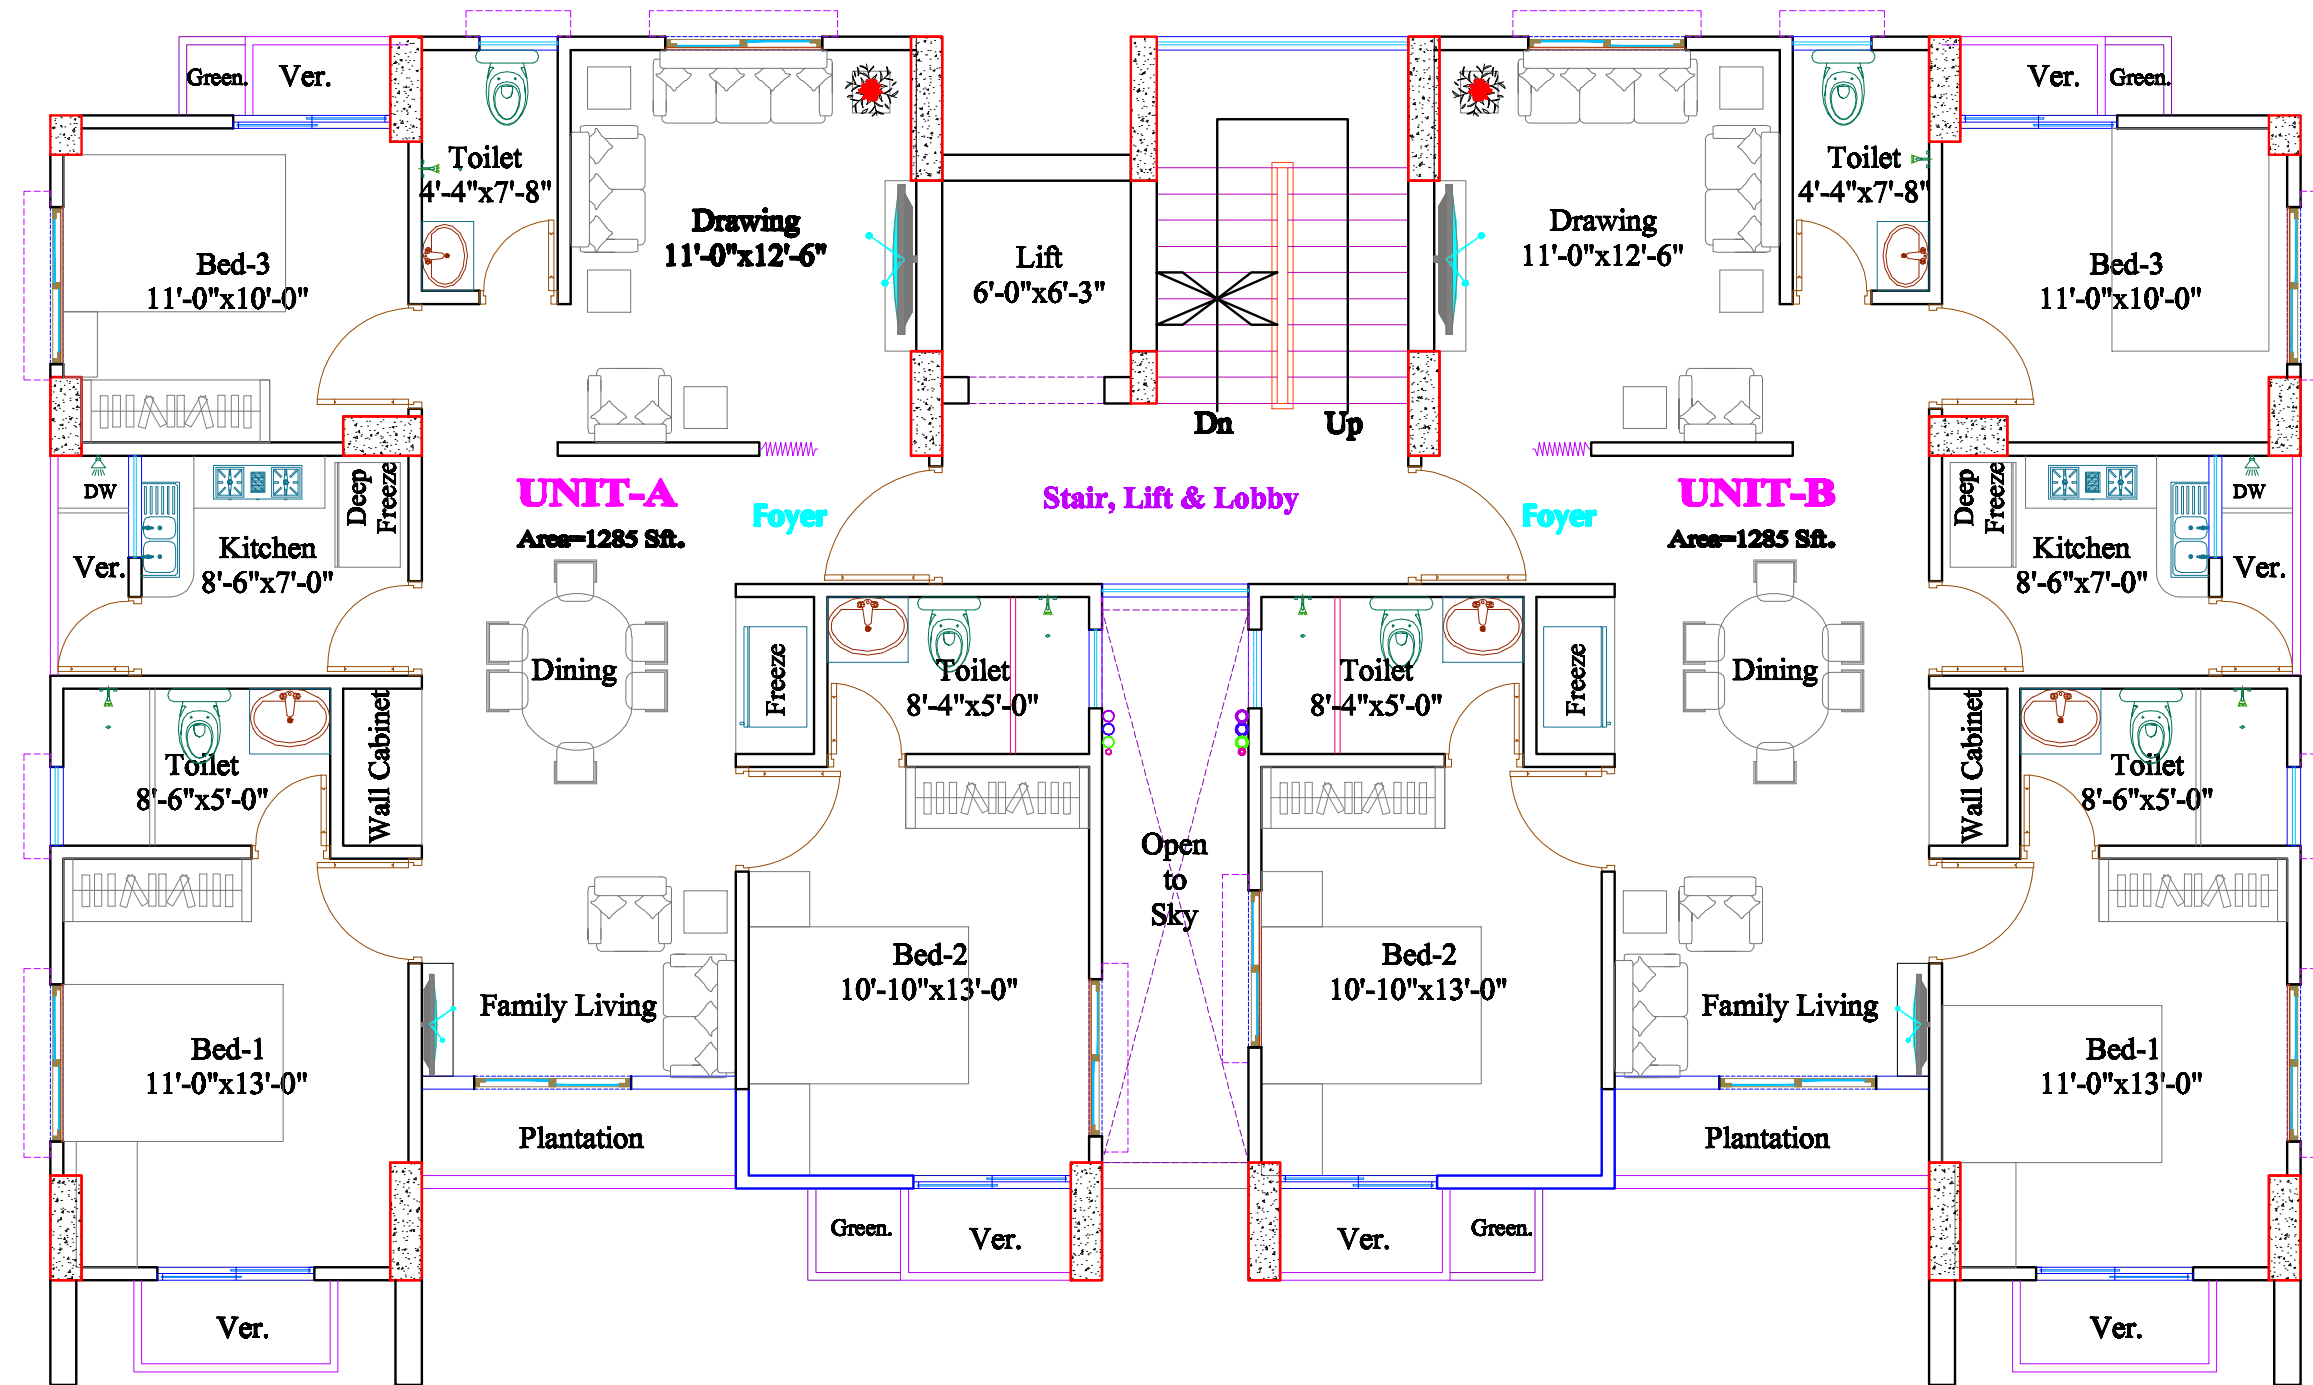

**1ST. FLOOR TO 7TH. FLOOR PLAN.**

<b>Project</b>	
Proposed 08 (Eight) Storied A2 Type Residential Building.	
<b>Location</b>	
Plot No. : 3590 & 3591, Road No. : 74, Block : L, Bashundhara R/A, Dhaka.	
<b>Owner's Name</b>	
Md. Abdul Halim Gong	
<b>Structural Engr. Name</b>	
Engr. Md. Shah Jahan B.Sc.Engg.(Civil),M.Sc.Engg.(Structure) FIEB(Life,F-03234),Member(NEAB)	
<b>Architect Name</b>	
AR. SHADIA SHAHEED  B. Arch(BUET), MIAB, IAB Membership No. S-188 RAJUK Registration No. S-188	
<b>Drawn By</b>	<b>Sheet No</b>
Arch. Mily	AD-02